


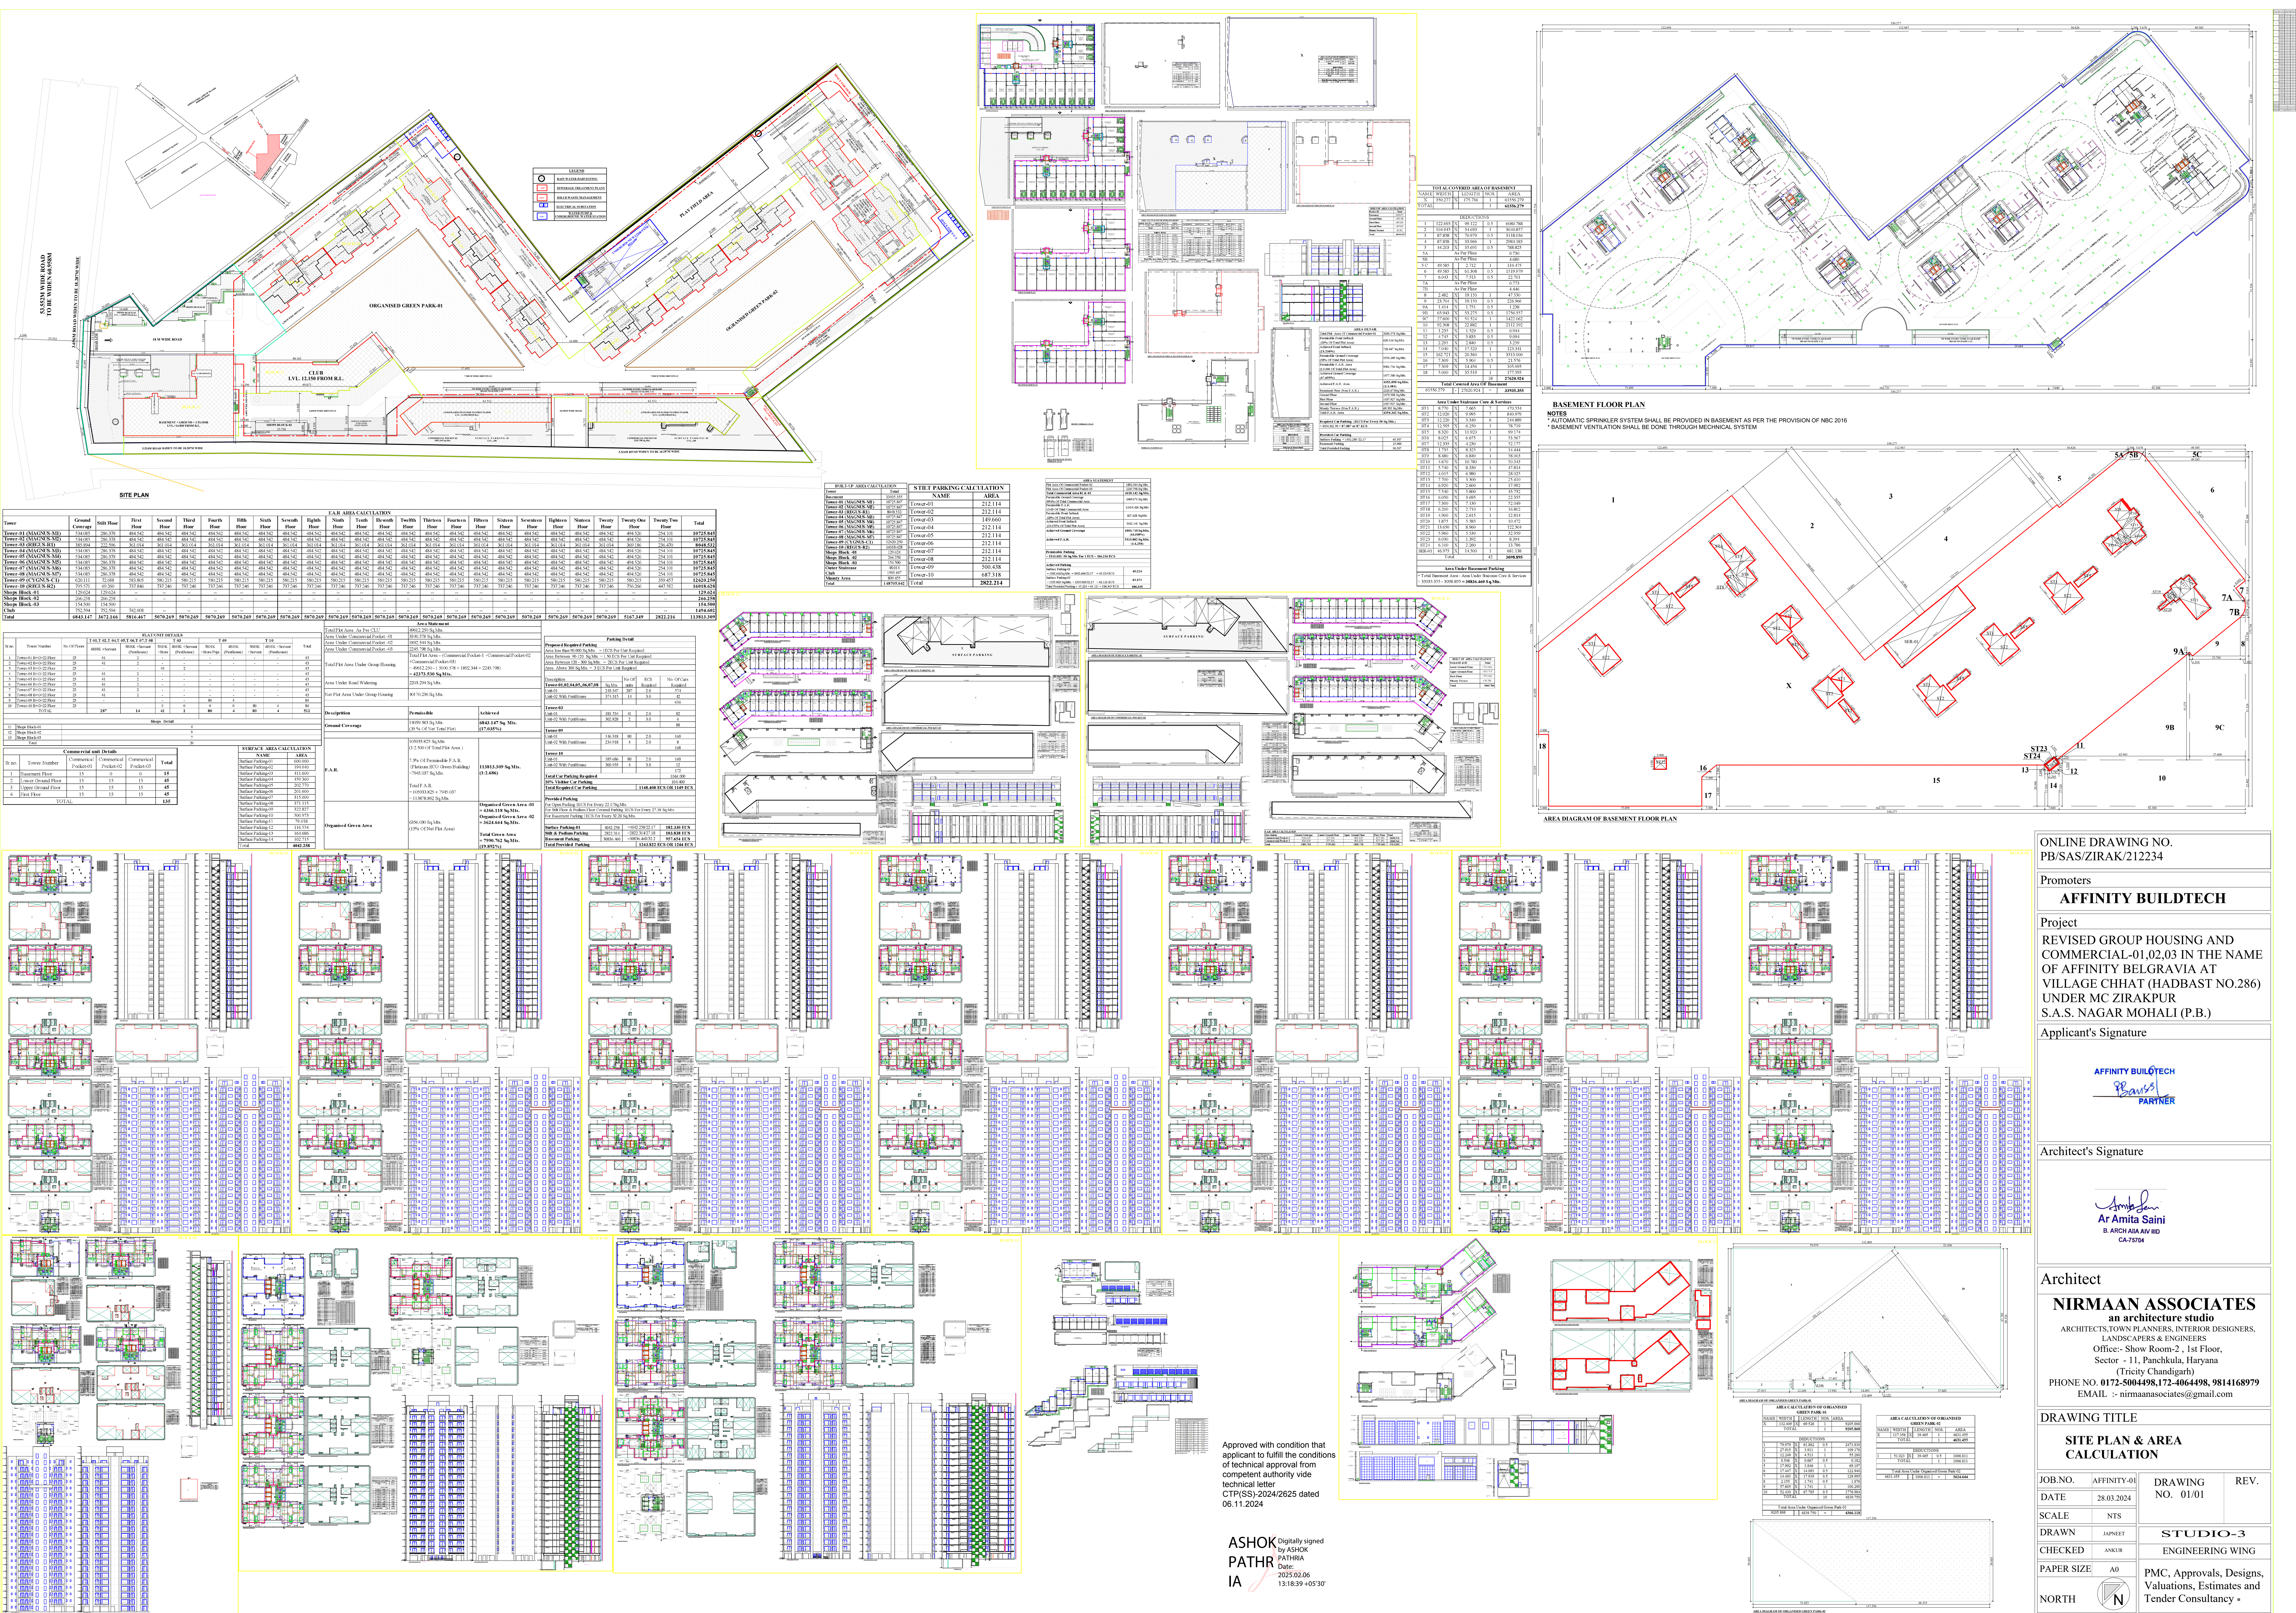

ONLINE DRAWING NO.
PB/SAS/ZIRAK/212234

Promoters

AFFINITY BUILDTECH

Project

REVISED GROUP HOUSING AND
COMMERCIAL-01,02,03 IN THE NAME
OF AFFINITY BELGRAVIA AT
VILLAGE CHHAT (HADBAST NO.286)
UNDER MC ZIRAKPUR
S.A.S. NAGAR MOHALI (P.B.)

Applicant's Signature

AFFINITY BUILDTECH

Pravish

PARTNER

Architect's Signature

Ar Amita Saini

Ar Amita Saini
B. ARCH. ARII. VED
CA-75704

Architect

NIRMAAN ASSOCIATES

ARCHITECTS, TOWN PLANNERS, INTERIOR DESIGNERS,
LANDSCAPERS & ENGINEERS
Office:- Show Room-2, 1st Floor,
Sector - 11, Panchkula, Haryana
(Tricity Chandigarh)
PHONE NO. 0172-5004498, 172-4064498, 9814168979
EMAIL -> nirmaanassociates@gmail.com

DRAWING TITLE

SITE PLAN & AREA
CALCULATION

JOB.NO. AFFINITY-01

DATE 28.03.2024

SCALE NTS

DRAWN JAPNEET

CHECKED ANKUR

PAPER SIZE A0

NORTH

DRAWING NO. 01/01

REV.

STUDIO-3

ENGINEERING WING

PMC, Approvals, Designs,
Valuations, Estimates and
Tender Consultancy *

Approved with condition that
applicant to fulfill the conditions
of technical approval from
competent authority vide
technical letter
CTP(SS)-2024/2625 dated
06.11.2024

ASHOK
PATHRA
IA

Digitally signed
by ASHOK
PATHRA
Date:
2025.02.06
13:18:39 +05'30'