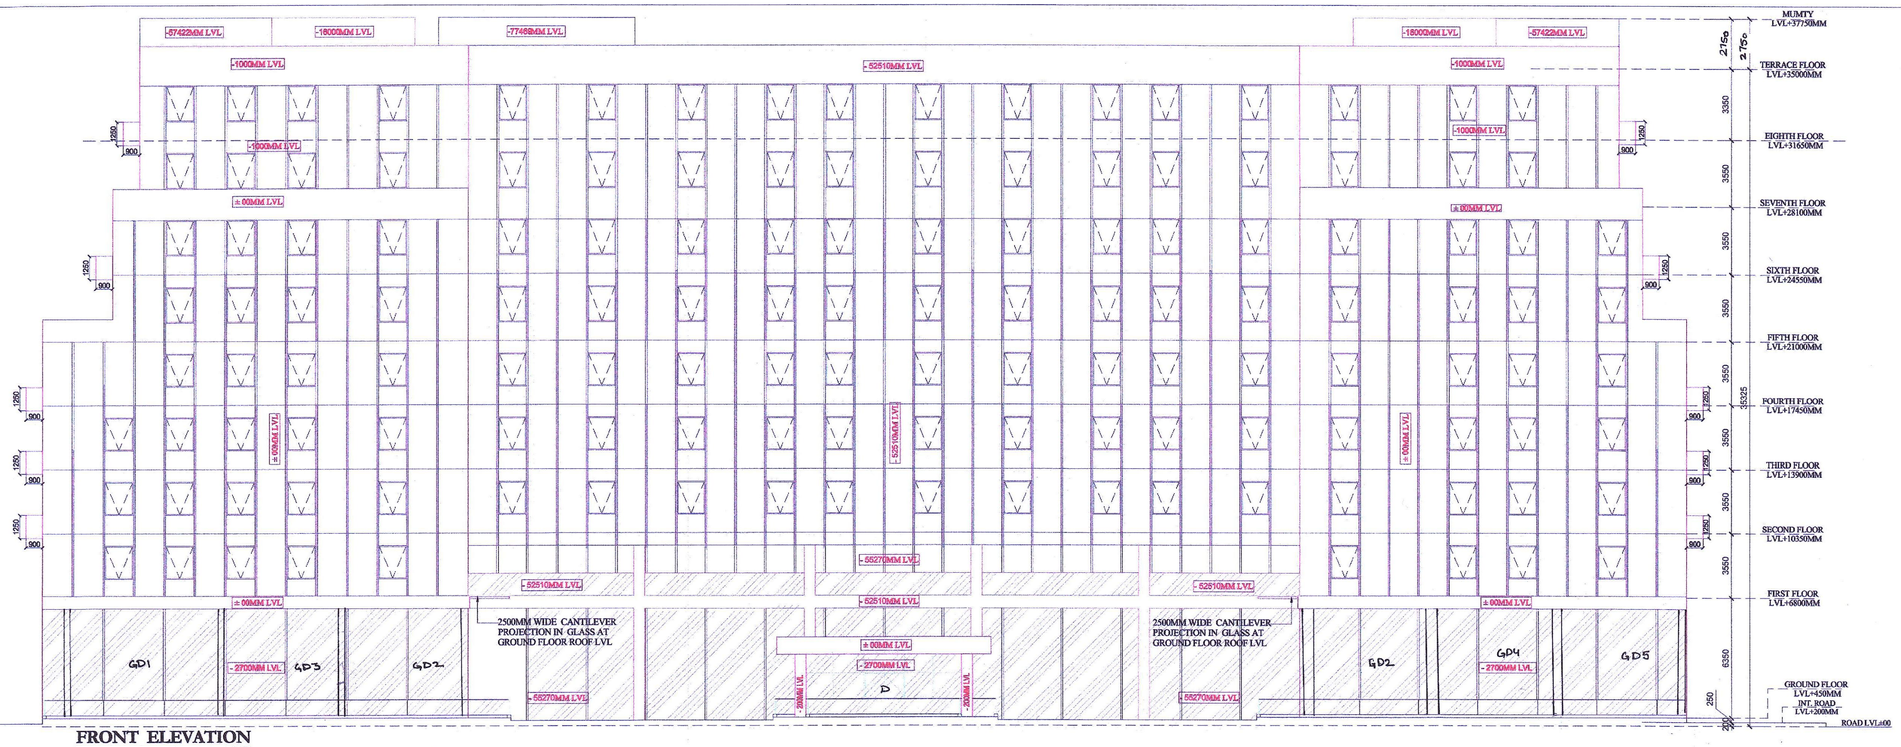

FRONT ELEVATION

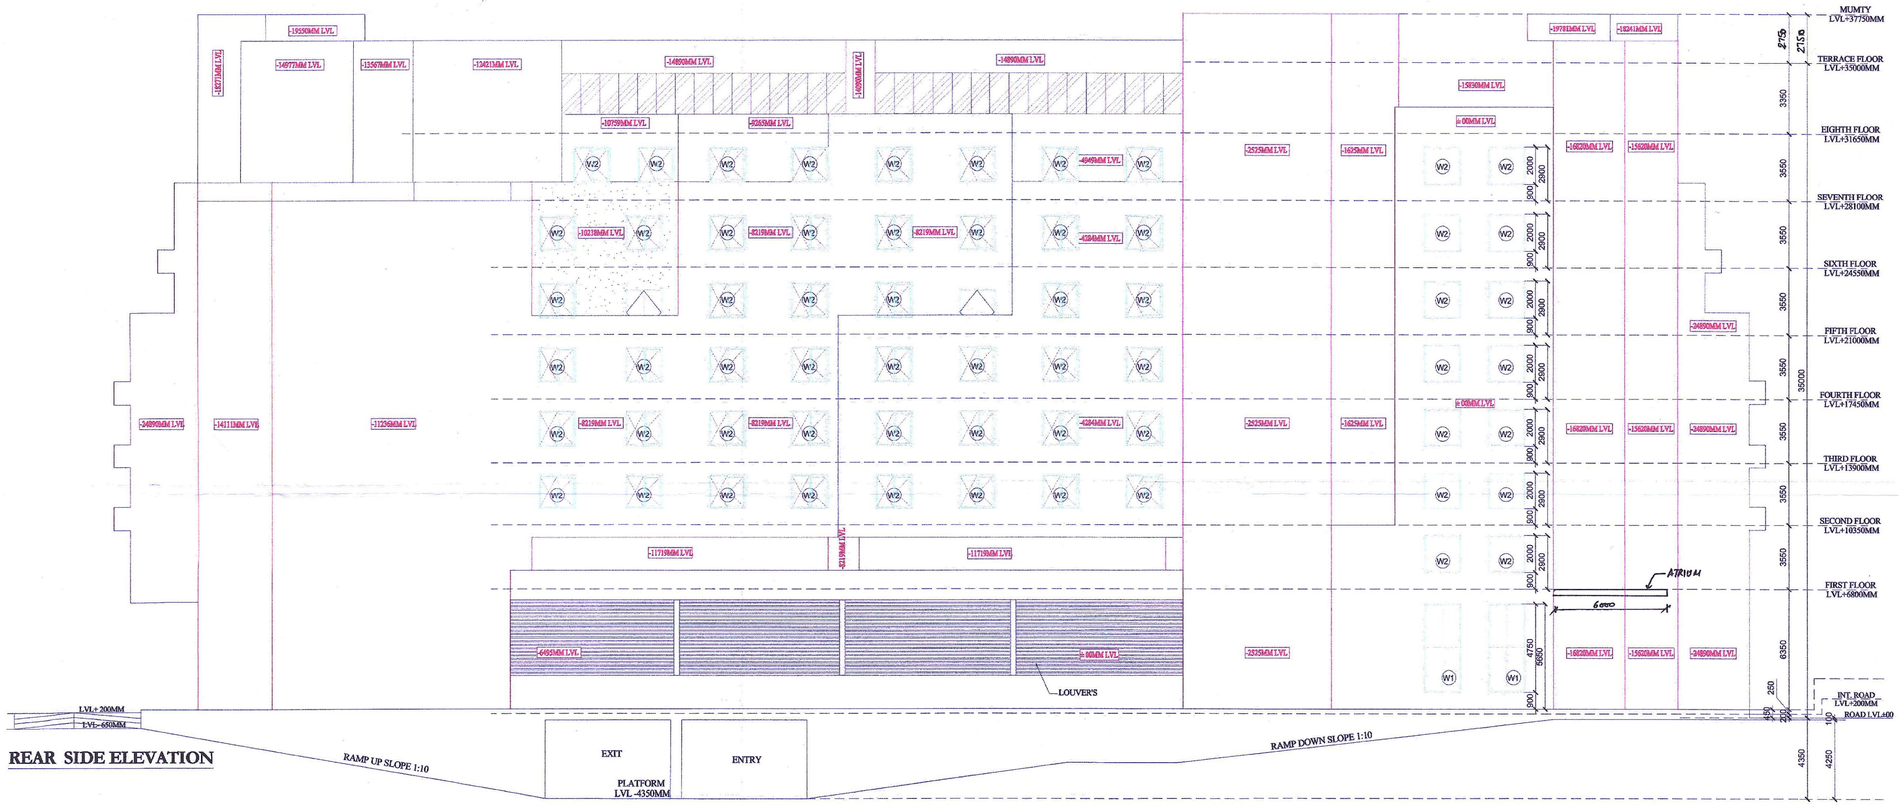

REAR SIDE ELEVATION

Technically Approved
(From Town Planning Point of View)
Vide Letter No. 15
DTP(S)/..... Dated 02/01/2025

District Town Planner, S.A.S. Nagar

PO ATP

Estate Officer (H)
GMADA, S.A.S. Nagar

THESE BUILDING PLANS ARE ISSUED
VIDE LETTER NO- EO/GMADA/ 3724 DATED 05/03/25

Note:
ALTHOUGH DUE CARE HAS BEEN TAKEN IN APPROVING THE BUILDING PLAN AS PER TECHNICAL NORMS, BUT THIS APPROVAL IS NOT PROVIDING ANY RIGHT TO YOU TO VIOLATE ANY RULE/GUIDELINES OF THIS DEPARTMENT OR ANY OTHER DEPARTMENT AND ALSO NOT PROVIDE ANY RIGHT FOR ANY ILLEGAL CONSTRUCTION. IN CASE ANY VOILATION FOUND AT ANY STAGE, YOU SHALL BE LIABLE TO GET THE BUILDING PLAN REVISED ACCORDINGLY IMMEDIATELY.
THE APPROVAL IS SUBJECT TO DECISION OF ANY COURT CASE PREVAILING IN ANY HON'BLE COURT OF LAW IN FUTURE.

NOTE:-
1. BUILDING IS FULLY SPRINKLERS AND FULLY MECHANICALLY VENTILATED,ARTIFICIALLY LIFTED WITH 100% POWER BACKUP AS PER NBC NORMS
2. ALL RAILINGS ARE 1000MM IN HEIGHT.

CYBER SQUARE
SITE NO I &II SHOPPING COMPLEX
PHASE -IX EXPANSION INDUSTRIAL
FOCAL POINT SAS NAGAR MOHALI

OWNER'S SIGNATURE:	ARCHITECT'S SIGNATURE:
	NAVNEET SARIN CA/NO.CA/90/13496

DRAWING TITLE:	DATE:
FRONT & REAR SIDE ELEVATION	28.12.2024
DRAWING NUMBER: A - 27	SCALE: 1 : 200