5th.FLOOR TO 6th FLOOR LVL=+21000 MM TO +24550MM
NO OF STAIRCASE STEPS =(139 TO 163) = 24 COUNT

Technically Approved
(From Town Planning Point of View)
Vide Letter No. 15
DTP(S)/ Dated 02/01/2025

THESE BUILDING PLANS ARE ISSUED VIDE LETTER NO- EO/GMADA/ 3724 DATED 14/02/25

Estate Officer (H)
GMADA, S.A.S. Nagar

District Town Planner, S.A.S. Nagar

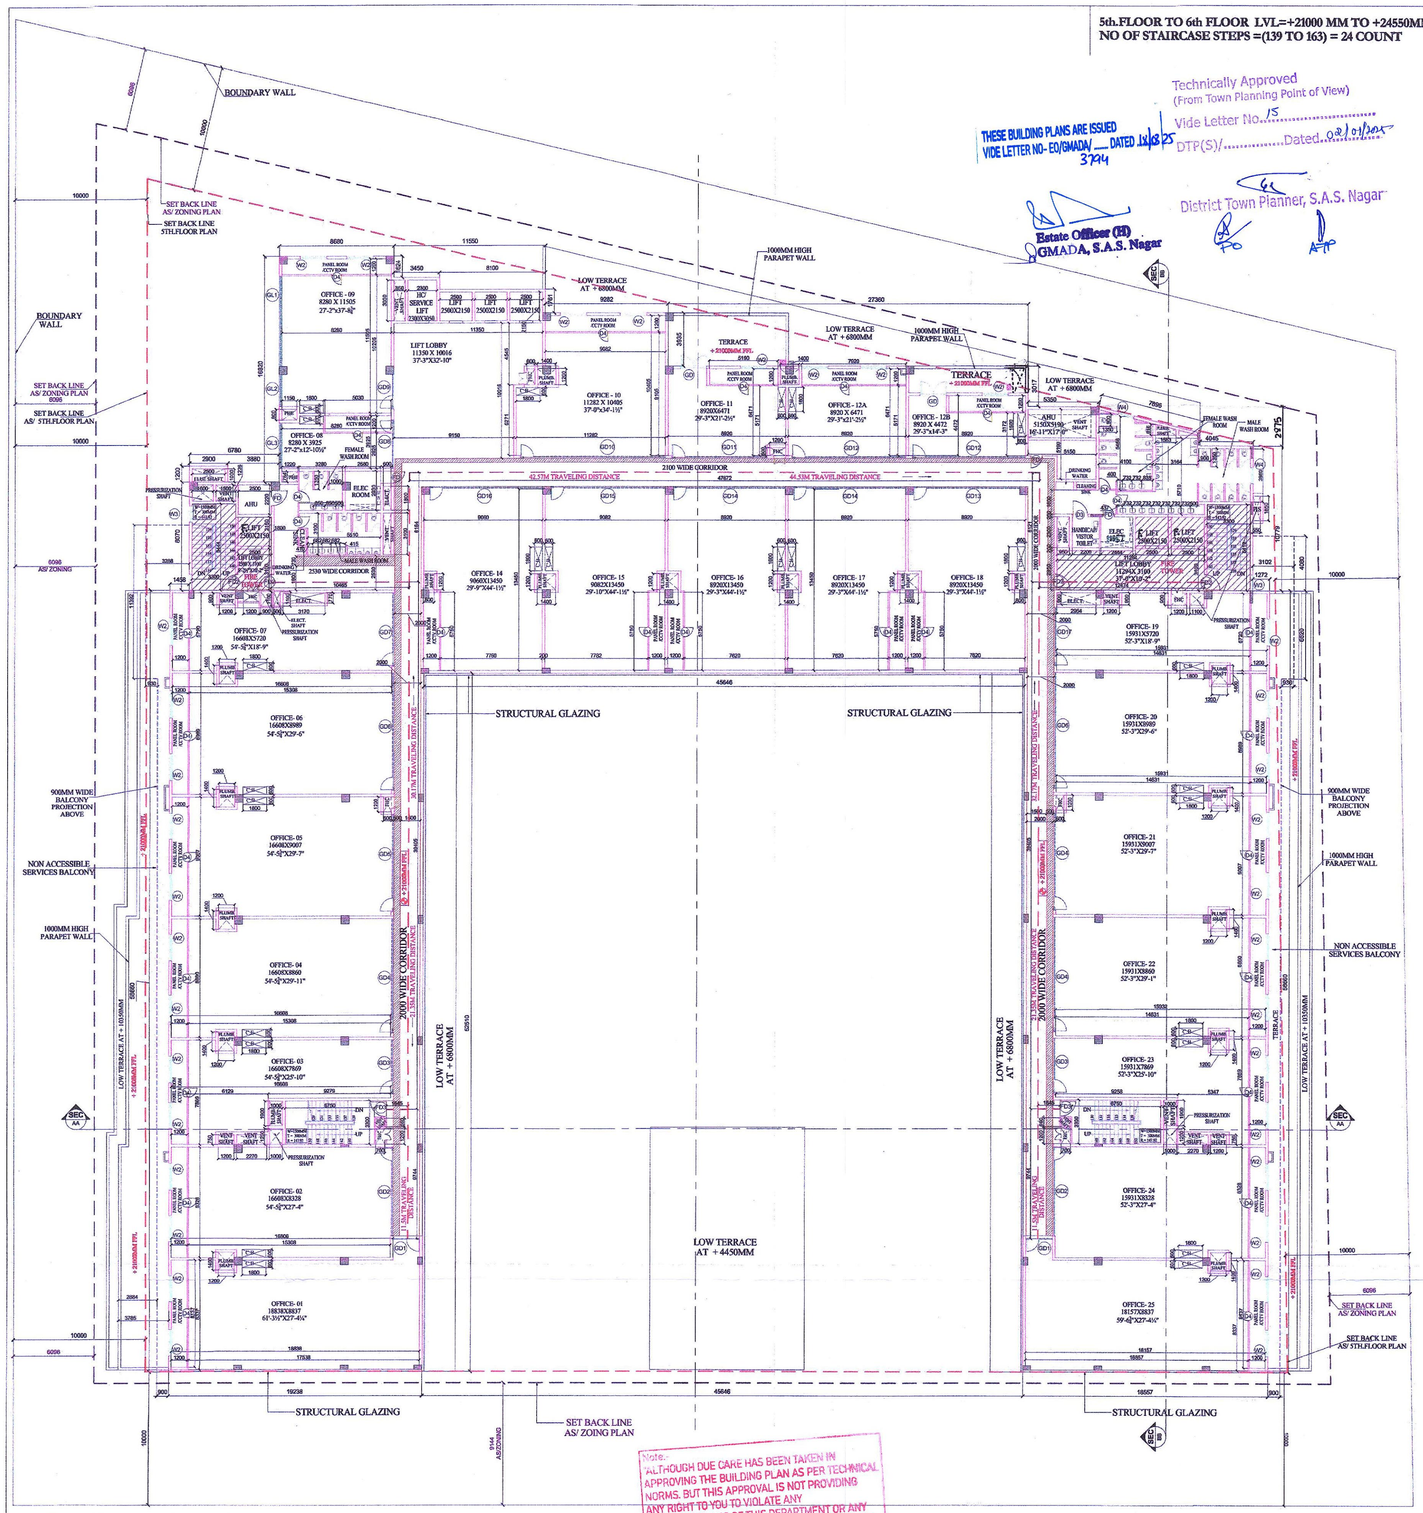

5 TH FLOOR PLAN

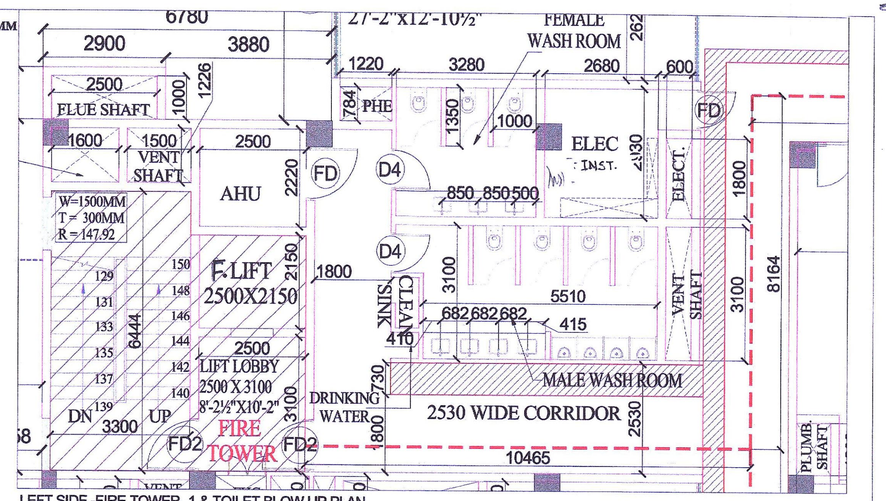

LEFT SIDE -FIRE TOWER -1 & TOILET BLOW UP PLAN
(TOILET MECHANICALLY VENTILATED)

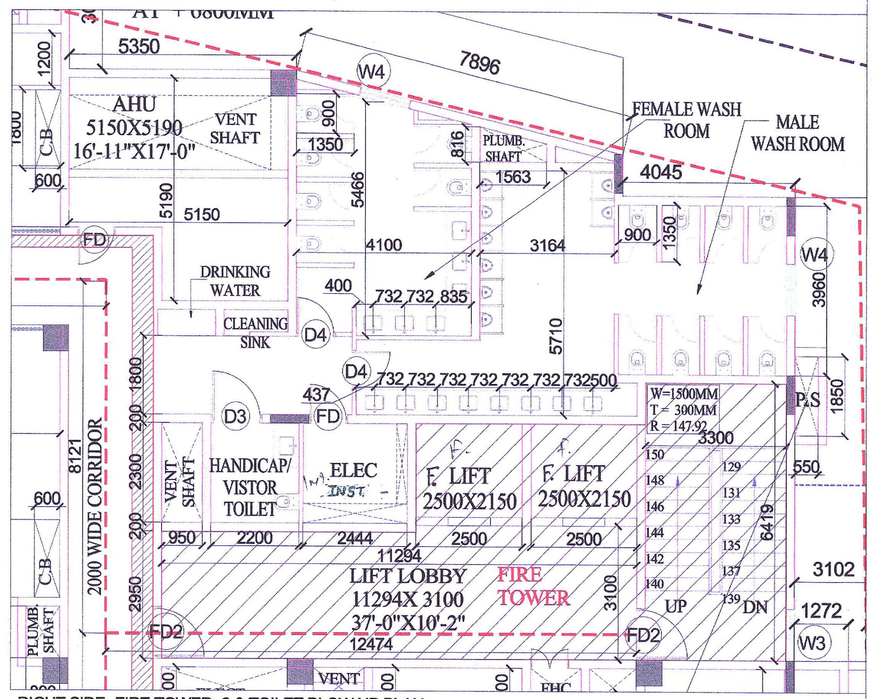

RIGHT SIDE -FIRE TOWER -2 & TOILET BLOW UP PLAN
(TOILET MECHANICALLY VENTILATED)

FIFTH FLOOR DOORS WINDOWS SCHEDULE				
S.NO	CODE	SIZE IN MM	CILL LVL IN MM	LINTEL LVL. IN MM
1	FD	1200X2400	-	2400
2	FD2	1200X2400	-	2400
3	FD3	1200X2400	-	2400
4	D3	1200X2400	-	2900
5	D4	900X2400	-	2900
6	GD	2000X2400	-	2400
7	GD1	2030X2900	-	2900
8	GD2	6680X2900	-	2900
9	GD3	4070X2900	-	2900
10	GD4	8560X2900	-	2900
11	GD5	7305X2900	-	2900
12	GD6	8685X2900	-	2900
13	GD7	5420X2900	-	2900
14	GD8	2625X2900	-	2900
15	GD9	2585X2900	-	2900
16	GD10	10980X2900	-	2900
17	GD11	7220X2900	-	2900
18	GD12	8620X2900	-	2900
19	GD13	8120X2900	-	2900
20	GD14	8520X2900	-	2900
21	GD15	8680X2900	-	2900
22	GD16	8660X2900	-	2900
23	GD17	4325X2900	-	2900
24	GL1	6720X2900	-	2900
25	GL2	2385X2900	-	2900
26	GL3	3425X2900	-	2900
27	W2	2000X2000	900	2900
28	W3	1200X2800	100	2900
29	W4	1200X1700	1200	2900

Note:-
ALTHOUGH DUE CARE HAS BEEN TAKEN IN APPROVING THE BUILDING PLAN AS PER TECHNICAL NORMS. BUT THIS APPROVAL IS NOT PROVIDING ANY RIGHT TO YOU TO VIOLATE ANY RULE/GUIDELINES OF THIS DEPARTMENT OR ANY OTHER DEPARTMENT AND ALSO NOT PROVIDE ANY RIGHT FOR ANY ILLEGAL CONSTRUCTION. IN CASE ANY VOILATION FOUND AT ANY STABE, YOU SHALL BE LIABLE TO GET THE BUILDING PLAN REVISED ACCORDINGLY IMMEDIATELY.
THE APPROVAL IS SUBJECT TO DECISION OF ANY COURT CASE PREVAILING IN ANY HON'BLE COURT OF LAW - IF ANY.

NOTE:-
1. BUILDING IS FULLY SPRINKLERS AND FULLY MECHANICALLY VENTILATED,ARTIFICIALLY LIFTED WITH 100% POWER BACKUP AS PER NBC NORMS
2. ALL RAILINGS ARE 1000MM IN HEIGHT.

CYBER SQUARE
SITE NO I &II SHOPPING COMPLEX
PHASE -IX EXPANSION INDUSTRIAL
FOCAL POINT SAS NAGAR MOHALI

OWNER'S SIGNATURE: | ARCHITECT'S SIGNATURE:

Navneet Sarin
CA NO. CA/90/14495

DRAWING TITLE: FIFTH FLOOR PLAN
DATE: 28.12.2024
DRAWING NUMBER: A - 17
SCALE: 1 : 200