Technically Approved
(From Town Planning Point of View)
Vide Letter No. 15
DTP(S)/ ..... Dated 08/01/2025

Estate Officer (H)
GMADA, S.A.S. Nagar

District Town Planner, S.A.S. Nagar

8th.FLOOR TO TERRACE FLOOR LVL=+31650 MM TO +35000MM
NO OF STAIRCASE STEPS =(211 TO 236) = 25 COUNT

THESE BUILDING PLANS ARE ISSUED
VIDE LETTER NO- EO/GMADA/ ___ DATED 18/03/25
3774

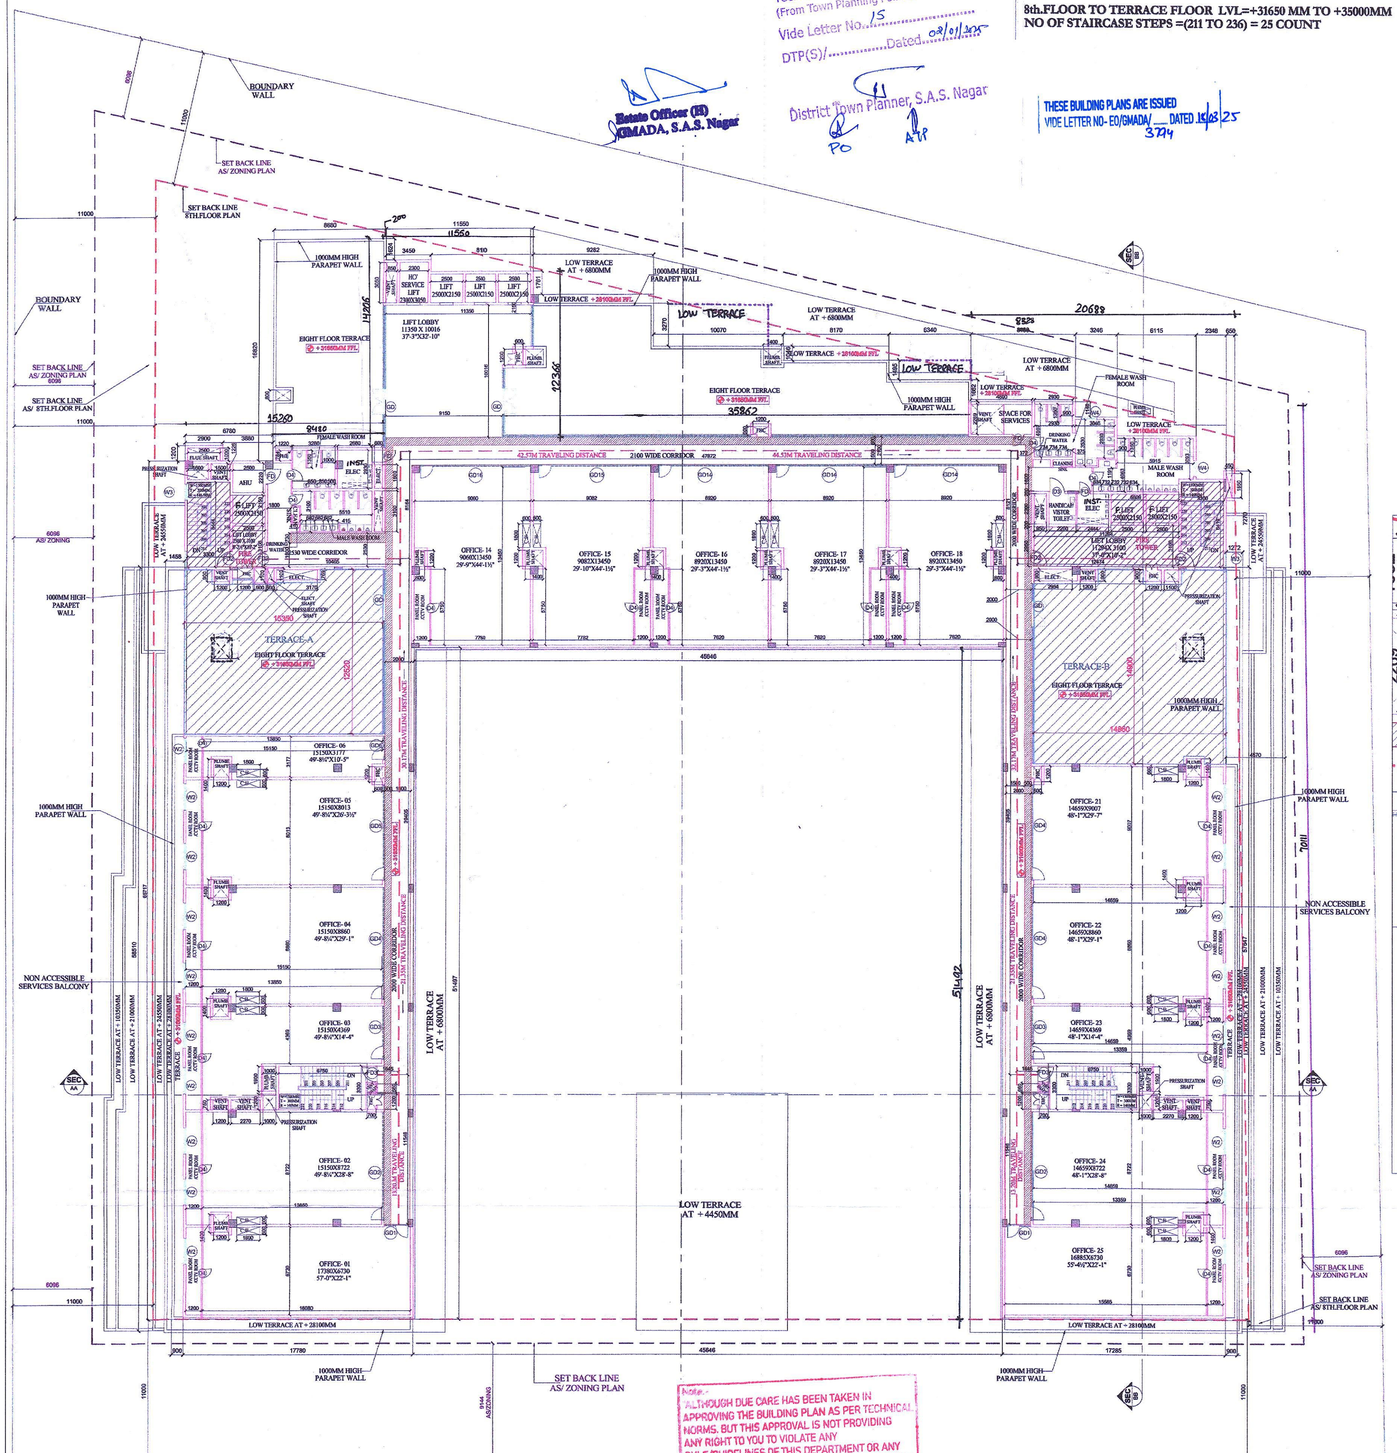

8TH FLOOR PLAN

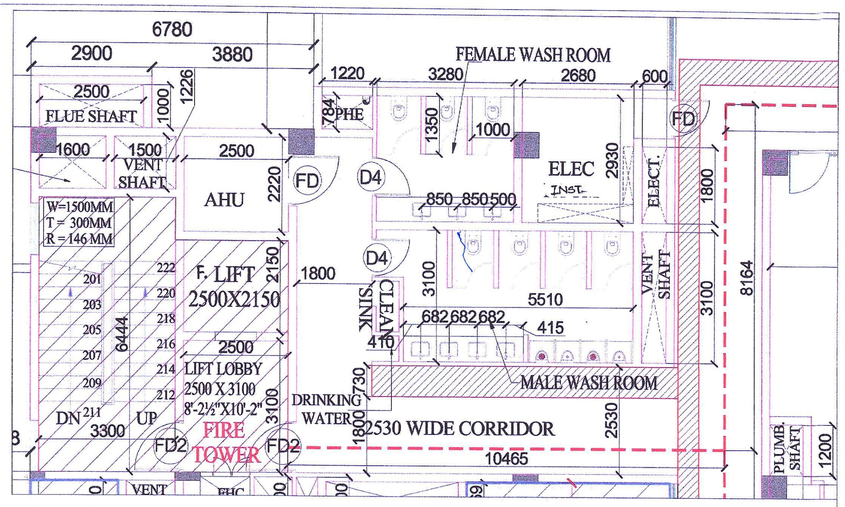

LEFT SIDE -FIRE TOWER -1 & TOILET BLOW UP PLAN
(TOILET MECHANICALLY VENTILATED)

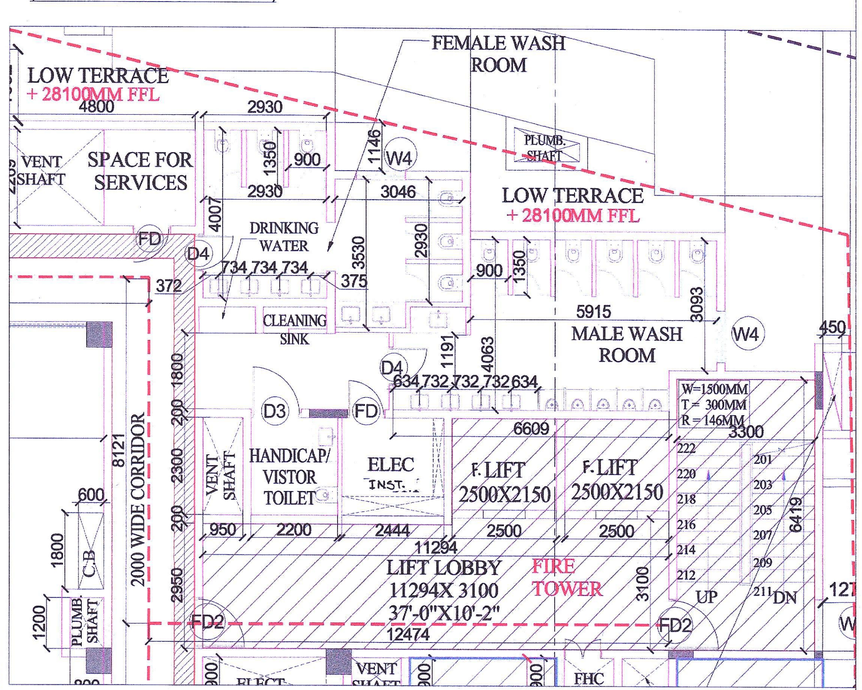

RIGHT SIDE -FIRE TOWER -2 & TOILET BLOW UP PLAN
(TOILET MECHANICALLY VENTILATED)

EIGHTH FLOOR DOORS WINDOWS SCHEDULE

S.NO	CODE	SIZE IN MM	CILL LVL IN MM	LINTELLVL IN MM	9	GD3	4070X2600	-	2600
					10	GD4	8560X2600	-	2600
1	FD	1200X2400	-	2400	11	GD5	7305X2600	-	2600
2	FD2	1200X2400	-	2400	12	GD6	1890X2600	-	2600
3	FD3	1200X2400	-	2400	13	GD14	8520X2600	-	2600
4	D3	1200X2400	-	2400	14	GD15	8680X2600	-	2600
5	D4	900X2400	-	2400	15	GD16	8660X2600	-	2600
6	GD	2000X2600	-	2600	16	W2	2000X1700	900	2600
7	GD1	2030X2600	-	2600	17	W3	1200X2500	100	2600
8	GD2	6680X2600	-	2600	18	W4	1200X1400	1200	2600

Note:-
ALTHOUGH DUE CARE HAS BEEN TAKEN IN APPROVING THE BUILDING PLAN AS PER TECHNICAL NORMS. BUT THIS APPROVAL IS NOT PROVIDING ANY RIGHT TO YOU TO VIOLATE ANY RULE/GUIDELINES OF THIS DEPARTMENT OR ANY OTHER DEPARTMENT AND ALSO NOT PROVIDE ANY RIGHT FOR ANY ILLEGAL CONSTRUCTION. IN CASE ANY VIOLATION FOUND AT ANY STAGE, YOU SHALL BE LIABLE TO GET THE BUILDING PLAN REVISED ACCORDINGLY IMMEDIATELY.
THE APPROVAL IS SUBJECT TO DECISION OF ANY COURT CASE PREVAILING IN ANY HON'BLE COURT OF LAW , IF ANY.

NOTE:
1. BUILDING IS FULLY SPRINKLERS AND FULLY MECHANICALLY VENTILATED,ARTIFICIALLY LIFTED WITH 100% POWER BACKUP AS PER NBC NORMS
2. ALL RAILINGS ARE 1000MM IN HEIGHT.

CYBER SQUARE
SITE NO I &II SHOPPING COMPLEX
PHASE -IX EXPANSION INDUSTRIAL
FOCAL POINT SAS NAGAR MOHALI

OWNER'S SIGNATURE:

ARCHITECT'S SIGNATURE:
NAVNEET SARIN
CA NO.CA/90/13486
CA NO. CA/90/13486

DRAWING TITLE: EIGHTH FLOOR PLAN

DATE: 28.12.2024

DRAWING NUMBER: A-23

SCALE: 1 : 200